
THIS DRAWING IS UNPUBLISHED. RELEASED FOR PUBLICATION –,– .
© COPYRIGHT – By – ALL RIGHTS RESERVED.

LOC	DIST
FT	0

REVISIONS

P	LTR	DESCRIPTION	DATE	DWN	APVD
	M3	REVISED PER ECO-11-004587	11MAR11	RK	HMR

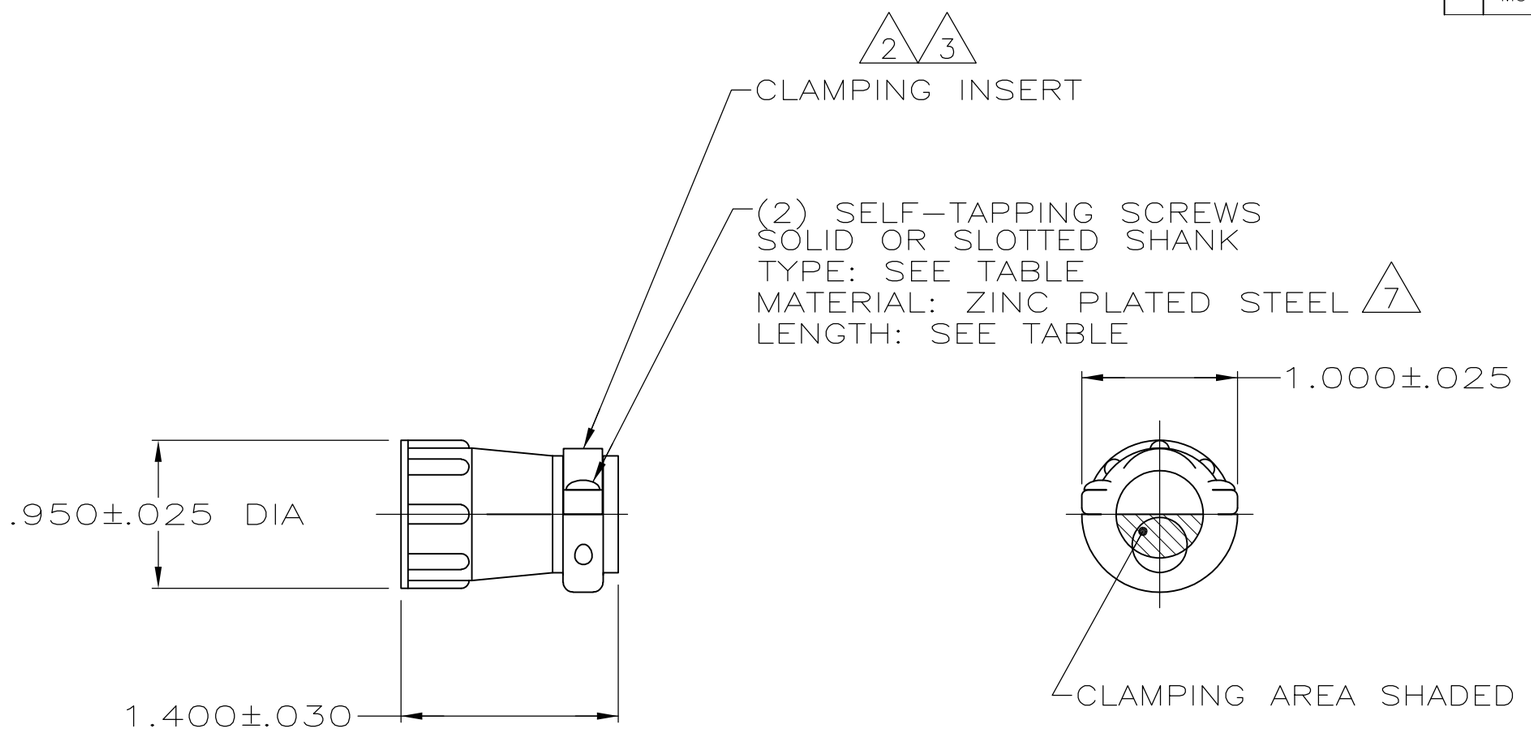

	PACKAGING	SCREW LENGTH	SCREW TYPE	PART NUMBER
2 7	5 BULK	.50 +.00 −.05	#5-20	206966-9
8 2 7 OBSOLETE	SMALL PACK	.50 +.00 −.05	#5-20	~~206966-8~~
2 7	INDIVIDUAL	.50 +.00 −.05	#5-20	206966-7
8 7 OBSOLETE	SMALL PACK	.50 +.00 −.05	#5-20	~~206966-6~~
2 AMP BRAZIL USE ONLY	INDIVIDUAL	12mm +.0 −.8	3mm-20	6 206966-5
	INDIVIDUAL	.50 +.00 −.05	#5-20	6 206966-4
7 SUPERSEDED BY 206966-9	5 BULK	.50 +.00 −.05	#5-20	206966-2
7 SUPERSEDED BY 206966-7	INDIVIDUAL	.50 +.00 −.05	#5-20	206966-1

1 PARTS PACKAGED UNASSEMBLED.

2 CABLE CLAMPING AREA ADJUSTABLE FROM .010 TO .161 SQ IN BY REVERSING CLAMPING INSERTS. (2 INSERTS SUPPLIED).

3 CABLE CLAMPING AREA ADJUSTABLE FROM .010 TO .161 SQ IN BY CHANGING CLAMPING INSERTS. (4 INSERTS SUPPLIED, -4 ONLY).

4 .453 MAXIMUM CABLE OUTSIDE DIAMETER.

5 BULK PACKAGED KITS TO BE ORDERED IN MULTIPLES OF 200 ONLY.

6 OBSOLETE PART NUMBER.

7 ZINC PLATED NON-HEXAVALENT CHROMATE.

8 OBSOLETE PARTS: OBSOLETE CIS STREAMLINING PER D.RENAUD/D.SINISI

THIS DRAWING IS A CONTROLLED DOCUMENT.

DIMENSIONS: INCHES

TOLERANCES UNLESS OTHERWISE SPECIFIED:
0 PLC ± –
1 PLC ± –
2 PLC ± –
3 PLC ± –
4 PLC ± –
ANGLES ± –

MATERIAL: THERMOPLASTIC

FINISH: –

DWN A GRAFF 4/23/91
CHK W.G.LENKER 7-23-92
APVD – –
PRODUCT SPEC 108-10024
APPLICATION SPEC –
WEIGHT –

TE Connectivity

NAME: CABLE CLAMP KIT, STANDARD, SHELL SIZE 13, CPC

SIZE	CAGE CODE	DRAWING NO	RESTRICTED TO
A3	00779	C-206966	–

CUSTOMER DRAWING

SCALE	SHEET	REV
NTS	1 OF 1	M3